X:\Breck\Duncan-Smith Property\dwg\ Sundown Master Concept Plan.dwg Sep 06, 2009 - 1:25pm bbowlin - LDS Copyright 2008

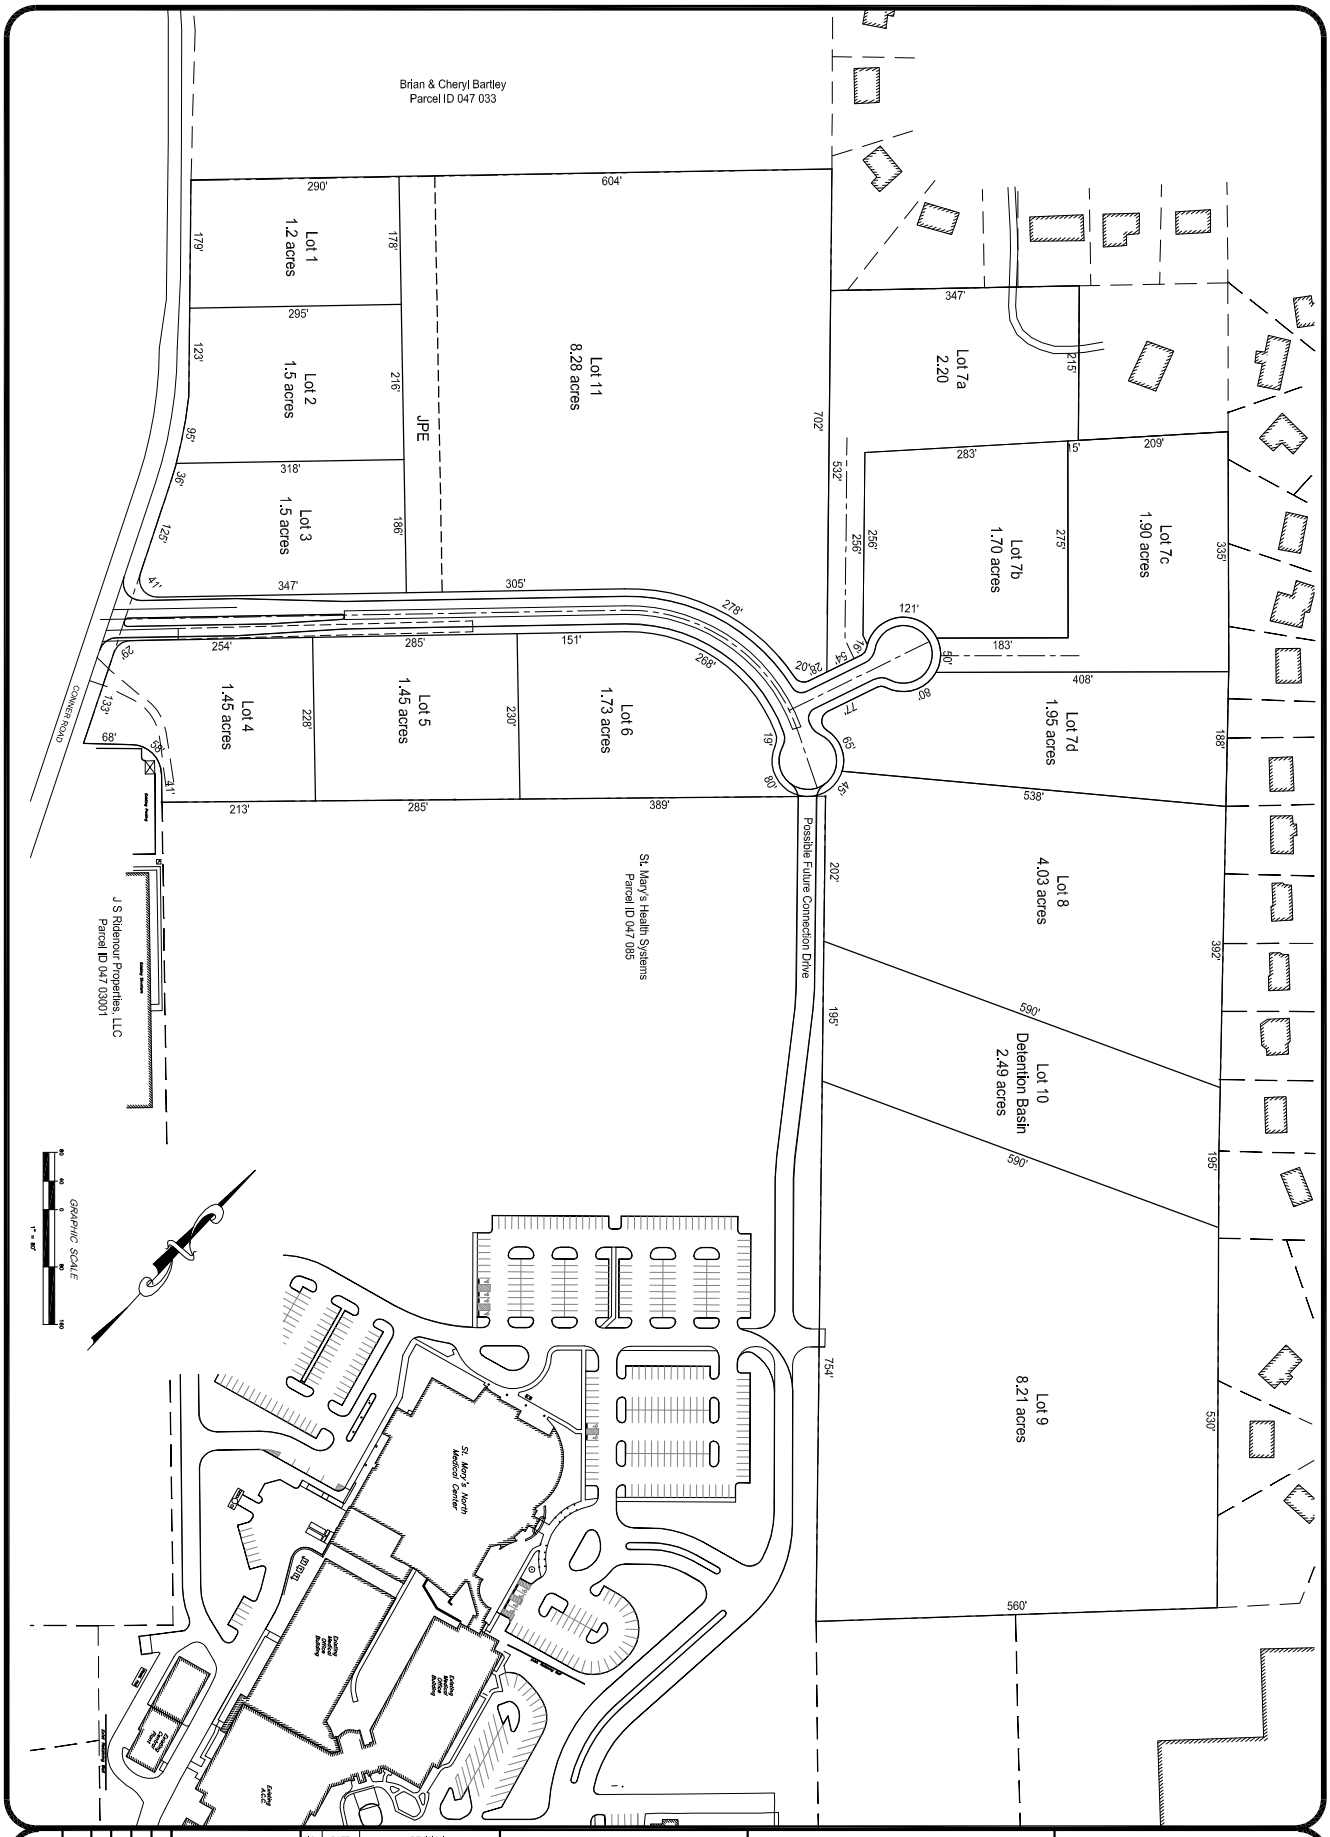

C-1	Not For Construction For Planning Puposes Only	NO. / DATE / REVISION
SHEET NO.	DRAWN BY	
SCALE 1"=60'	CHECKED	
DATE 04-04-09	APPROVED	
JOB NO. 2080'16		

DRAWING DESCRIPTION: Concept Plan 1

LAND DEVELOPMENT SOLUTIONS
310 SIMMONS RD., SUITE K·KNOXVILLE, TENNESSEE 37922
PH. 865-671-2281

PROJECT:
Conner Road Development
Sundown Properties
Knoxville, Tennessee