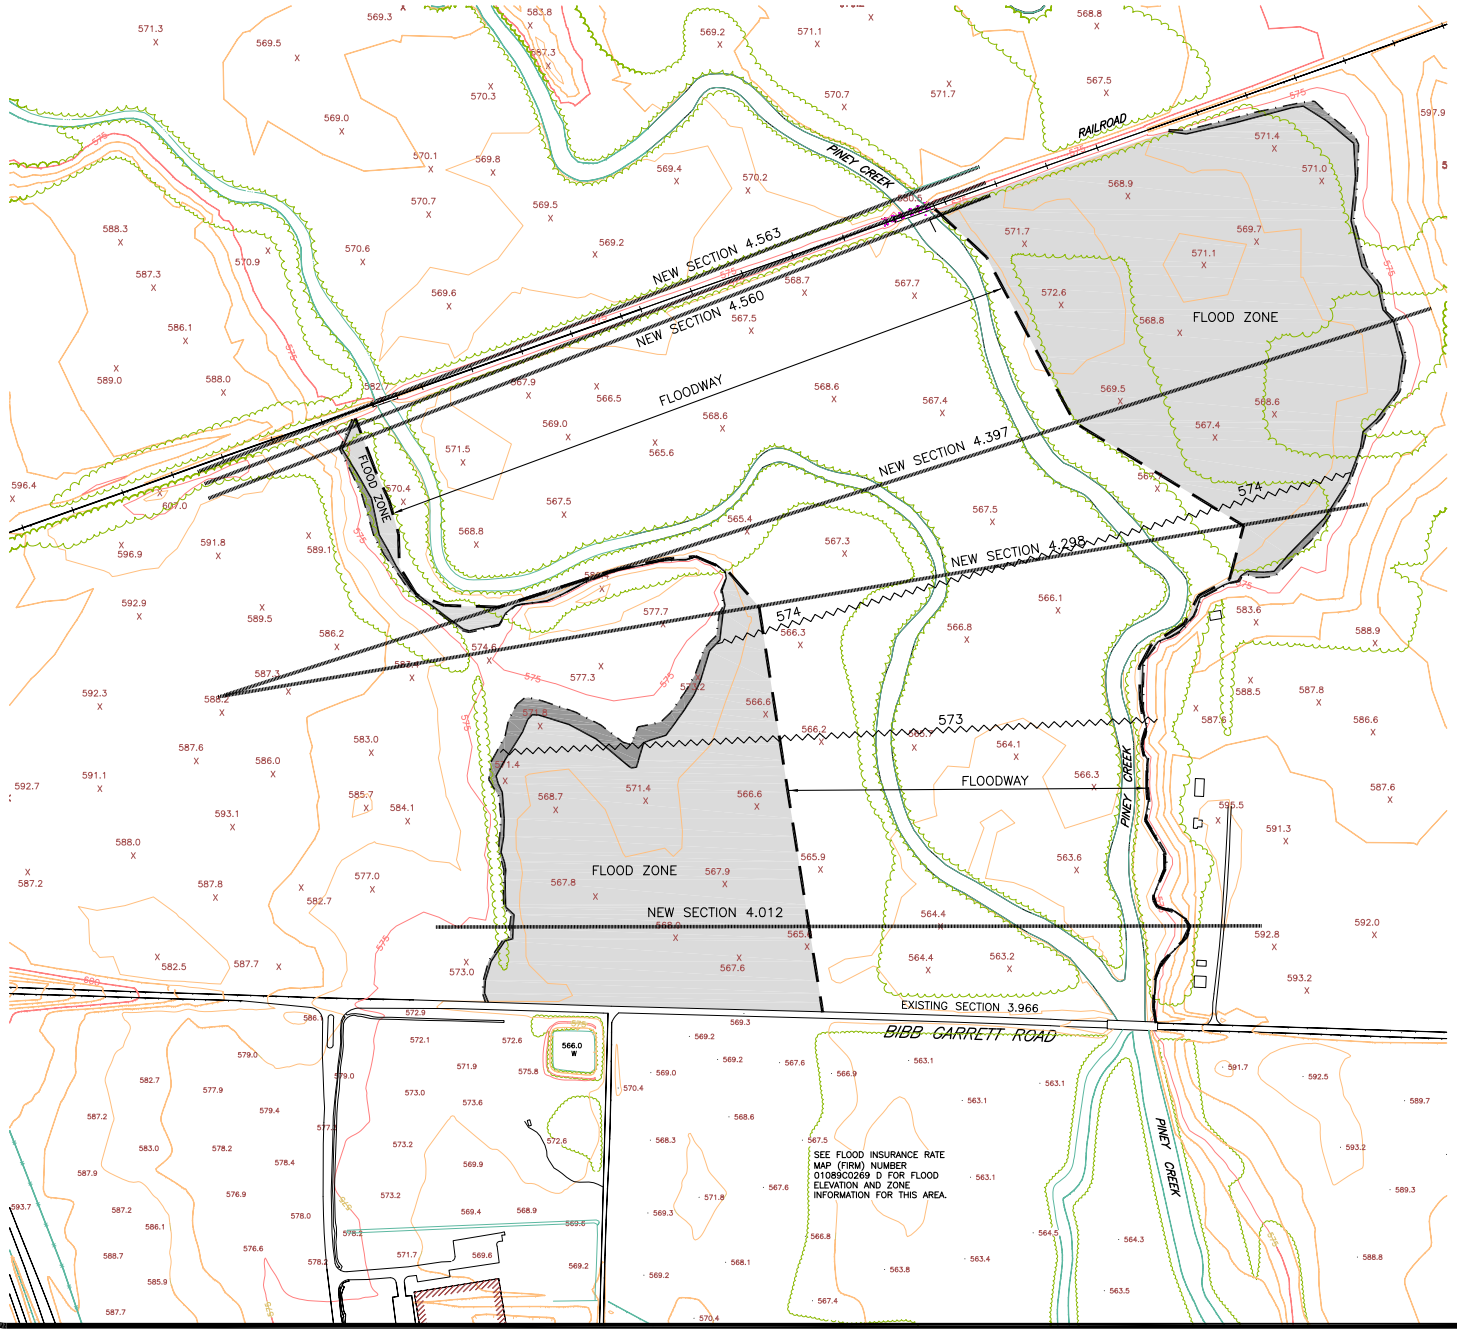

LOCATION MAP

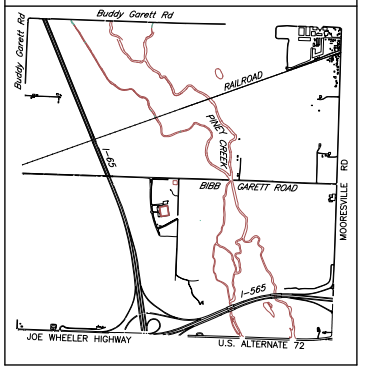

LEGEND

- NEW SECTIONS ADDED TO HEC-2 MODEL
- 100 YEAR BASE FLOOD ZONE
- 100 YEAR FLOODWAY
- REVISED 100 YEAR FLOOD ZONE WITH BIBB GARRETT RAISED TO ELEVATION 570.3
- BASE FLOOD ELEVATION LINE
- 575 / 570 — EXISTING CONTOURS FROM HUNTSVILLE GIS
- EXISTING RAILROAD
- EXISTING TREE LINE
- EXISTING ROAD
- X 587.8 — EXISTING SPOT ELEVATION

NOTES

BASE MAPS TAKEN FROM HUNTSVILLE GIS.

SECTION TOPO SURVEY BY CIVIL SOLUTIONS.

FLOODZONES ARE BASED ON ELEVATIONS FROM HUNTSVILLE GIS.

FOR AREA NORTH OF BIBB GARRETT ROAD SEE EXISTING FLOOD INSURANCE RATE MAP (FIRM) NO. 010307 0175 D – LIMESTONE COUNTY, ALABAMA; DATE: MAY 2, 1999. (NO FLOOD ELEVATIONS ESTABLISHED).

FOR AREA SOUTH OF BIBB GARRETT ROAD SEE EXISTING FLOOD INSURANCE RATE MAP (FIRM) NO. 01089C0269 D – MADISON COUNTY – HUNTSVILLE, ALABAMA; DATE: APRIL 20, 1998.

GRAPHIC SCALE
200 100 0 200 400
1" = 200'

PROJECT: PINEY CREEK FLOOD STUDY
HUNTSVILLE, ALABAMA

LAND DEVELOPMENT SOLUTIONS
310 SIMMONS RD., SUITE K - KNOXVILLE, TENNESSEE 37922
PH. 865-671-2281

DRAWING DESCRIPTION: FLOOD ZONE AND FLOODWAY FOR PINEY CREEK MILE 3.966 TO 4.560

NO.	DATE	REVISION

PRELIMINARY FOR REVIEW ONLY

DRAWN BY	
CHECKED	
APPROVED	
JOB NO.	20366
1"=200' SCALE	1/15/04 DATE

F-1
SHEET NO.